


Township N. XXXVI. Range N. IX W. 2nd Mer.

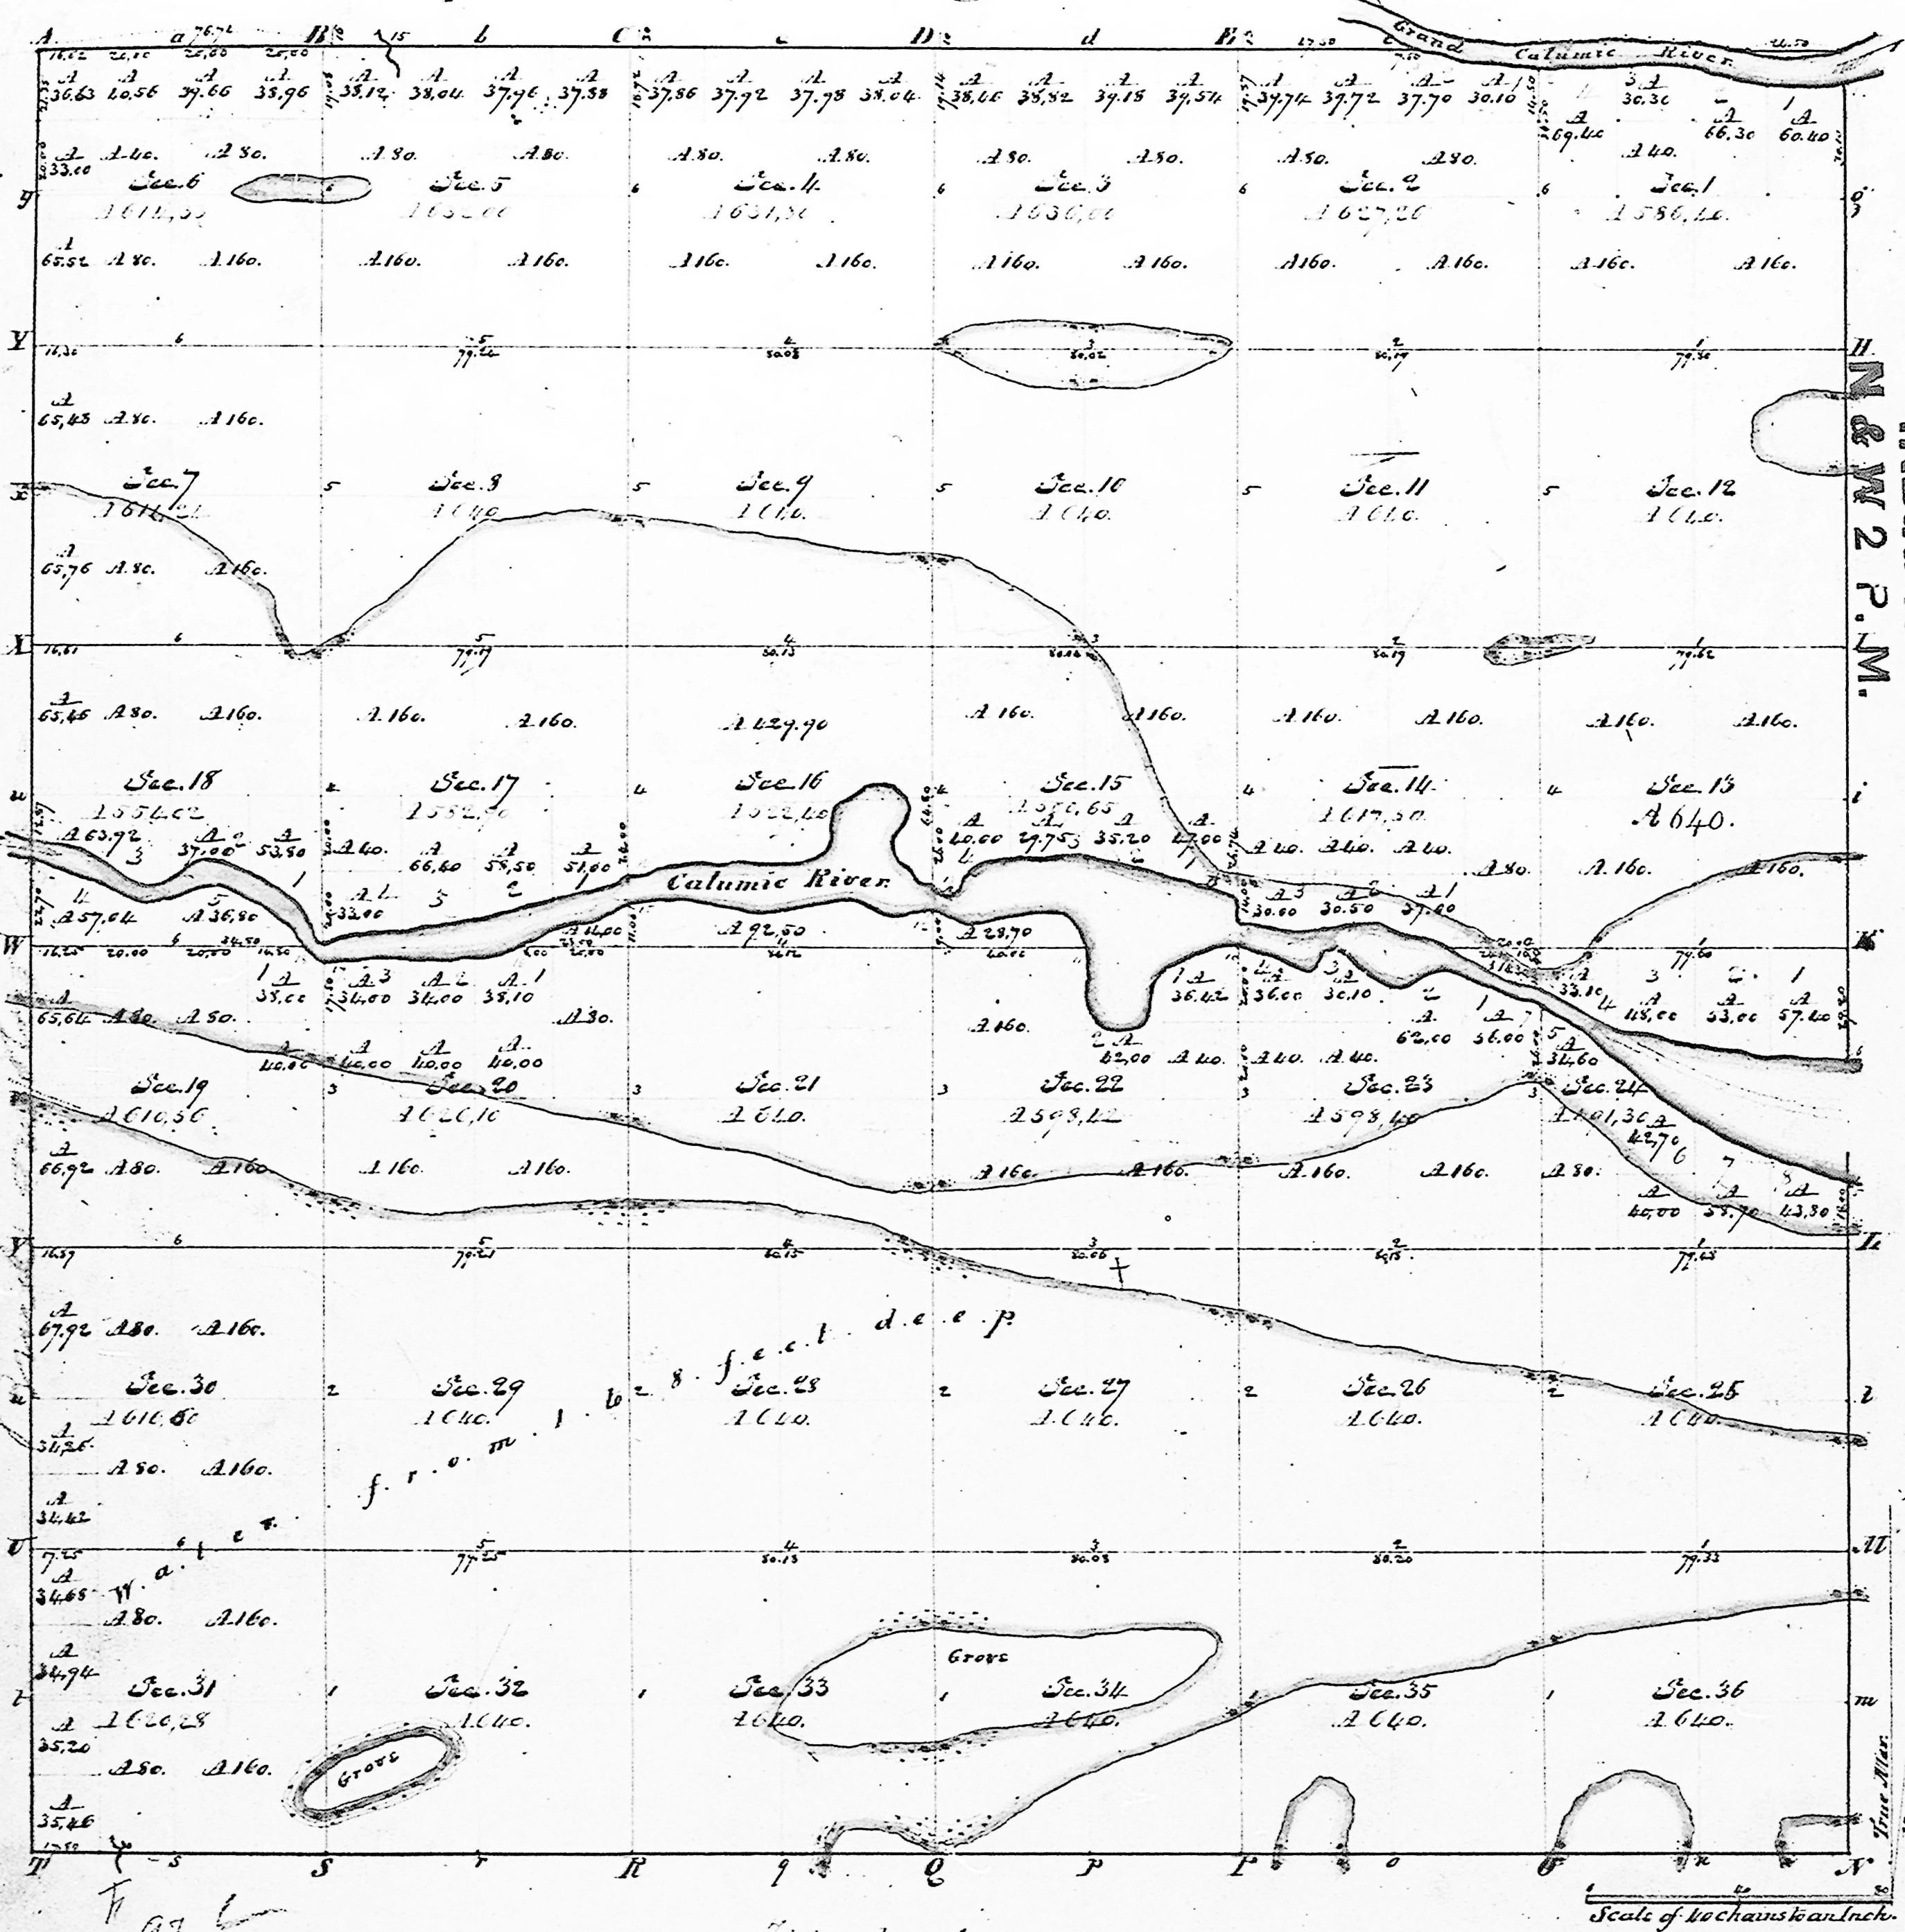

| Meanders of Calumet River. | | | | | |
|----------------------------|---------|--------|-----------|------------------|---------|
| Post | Courses | Ch. | St. Posts | Courses | Ch. St. |
| Right Bank up str. | 16 | S 74 W | 11.00 | | |
| 26 | S 86 E | 12.00 | 11.53 | | |
| | S 60 E | 20.00 | 17 | S 75 W | 3.00 |
| | S 80 E | 8.00 | | S 45 W | 3.25 |
| | S 107 E | 10.00 | 18 | S 51 W | 18.00 |
| | S 67 E | 27.00 | | S 62 W | 9.00 |
| | S 25 E | 10.00 | | S 72 W | 20.00 |
| Sec. Cor. S | 31 E | 11.77 | | S 61 W | 13.00 |
| | S 60 E | 7.12 | | S 76 W | 13.00 |
| | S 85 E | 14.00 | 19 | S 66 W | 6.69 |
| | S 79 E | 60.00 | | Grand Calumet R. | |
| 14 | S 71 E | 12.00 | | Right Bank down | |
| | S 83 E | 22.00 | 3 | S 74 E | 13.00 |
| | S 86 E | 18.00 | | S 83 E | 13.00 |
| | S 16 E | 13.00 | | S 89 E | 5.54 |
| | S 49 E | 13.00 | 2 | S 89 E | 38.00 |
| | S 68 E | 8.00 | | S 80 E | 20.00 |
| | S 5 E | 7.50 | | S 76 E | 10.00 |
| | S 25 W | 8.00 | 1 | S 88 E | 12.30 |
| 13 | S 36 E | 13.50 | | | |
| 2 | S 86 E | 7.00 | | | |
| | S 20 E | 12.00 | | | |
| | East | 25.00 | | | |
| 13 | S 71 E | 12.26 | | | |
| 9 | S 83 E | 20.00 | | | |
| | S 84 E | 18.00 | | | |
| | S 67 E | 10.00 | | | |
| | S 48 E | 9.00 | | | |
| 4 | S 60 E | 9.00 | | | |
| | S 67 E | 17.53 | | | |
| 8 | S 64 E | 27.00 | | | |
| | S 82 E | 25.00 | | | |
| 6 | S 89 E | 10.77 | | | |
| Left Bank down | | | | | |
| 5 | S 70 W | 12.00 | | | |
| | S 54 W | 25.00 | | | |
| | S 59 W | 7.00 | | | |
| | S 32 W | 10.00 | | | |
| | S 51 W | 22.97 | | | |
| 7 | S 82 W | 12.00 | | | |
| | S 65 W | 16.00 | | | |
| | S 55 W | 3.00 | | | |
| | S 46 W | 7.00 | | | |
| | S 83 W | 10.00 | | | |
| | S 44 W | 15.00 | | | |
| | S 53 W | 8.00 | | | |
| | S 78 W | 18.17 | | | |
| 10 | S 82 W | 12.00 | | | |
| | S 66 W | 10.00 | | | |
| | S 10 W | 15.00 | | | |
| | S 84 W | 12.00 | | | |
| | S 64 W | 5.00 | | | |
| | North | 9.00 | | | |
| | S 9 W | 2.00 | | | |
| | S 1/2 E | 9.24 | | | |
| 11 | S 37 W | 12.00 | | | |
| | S 82 W | 20.00 | | | |
| | S 80 W | 7.00 | | | |
| | S 58 W | 7.25 | | | |
| 12 | S 85 W | 13.00 | | | |
| | S 38 W | 8.00 | | | |
| | S 82 W | 25.00 | | | |
| | S 83 W | 23.00 | | | |
| | S 75 W | 6.00 | | | |
| | S 78 W | 8.84 | | | |
| 15 | S 58 W | 12.30 | | | |
| | S 80 W | 7.00 | | | |
| | S 64 W | 13.00 | | | |

36 N, 9 W.

| Surveys designated | By whom surveyed | Date of contract | Am't of surveys | When surveyed | When p'd for & ch' in |
|--------------------|------------------|------------------|-----------------|---------------|-----------------------|
| Township Lines | Dilley & Clark | 29 June 1833 | 23.75.99 | 1. qv. 1834 | 2. qv. 1834 |
| Subdivision | Andrew Burnside | 21 April 1834 | 74.79.54 | 1. qv. 1835 | 1. qv. 1836 |


The above map of Township N. 36 North, of Range N. 9 West of the 2nd Principal Meridian, Indiana, is strictly conformable to the field notes of the survey thereof, on file in this Office, which have been examined and surveyed.

Surveyor General's Office
Cincinnati April 26th 1836.

Re V. T. Lytle sur. Gen.
by Saml. Williams

Booth

Township V. XXVI. N. Range V. IX W. 2nd Mer.

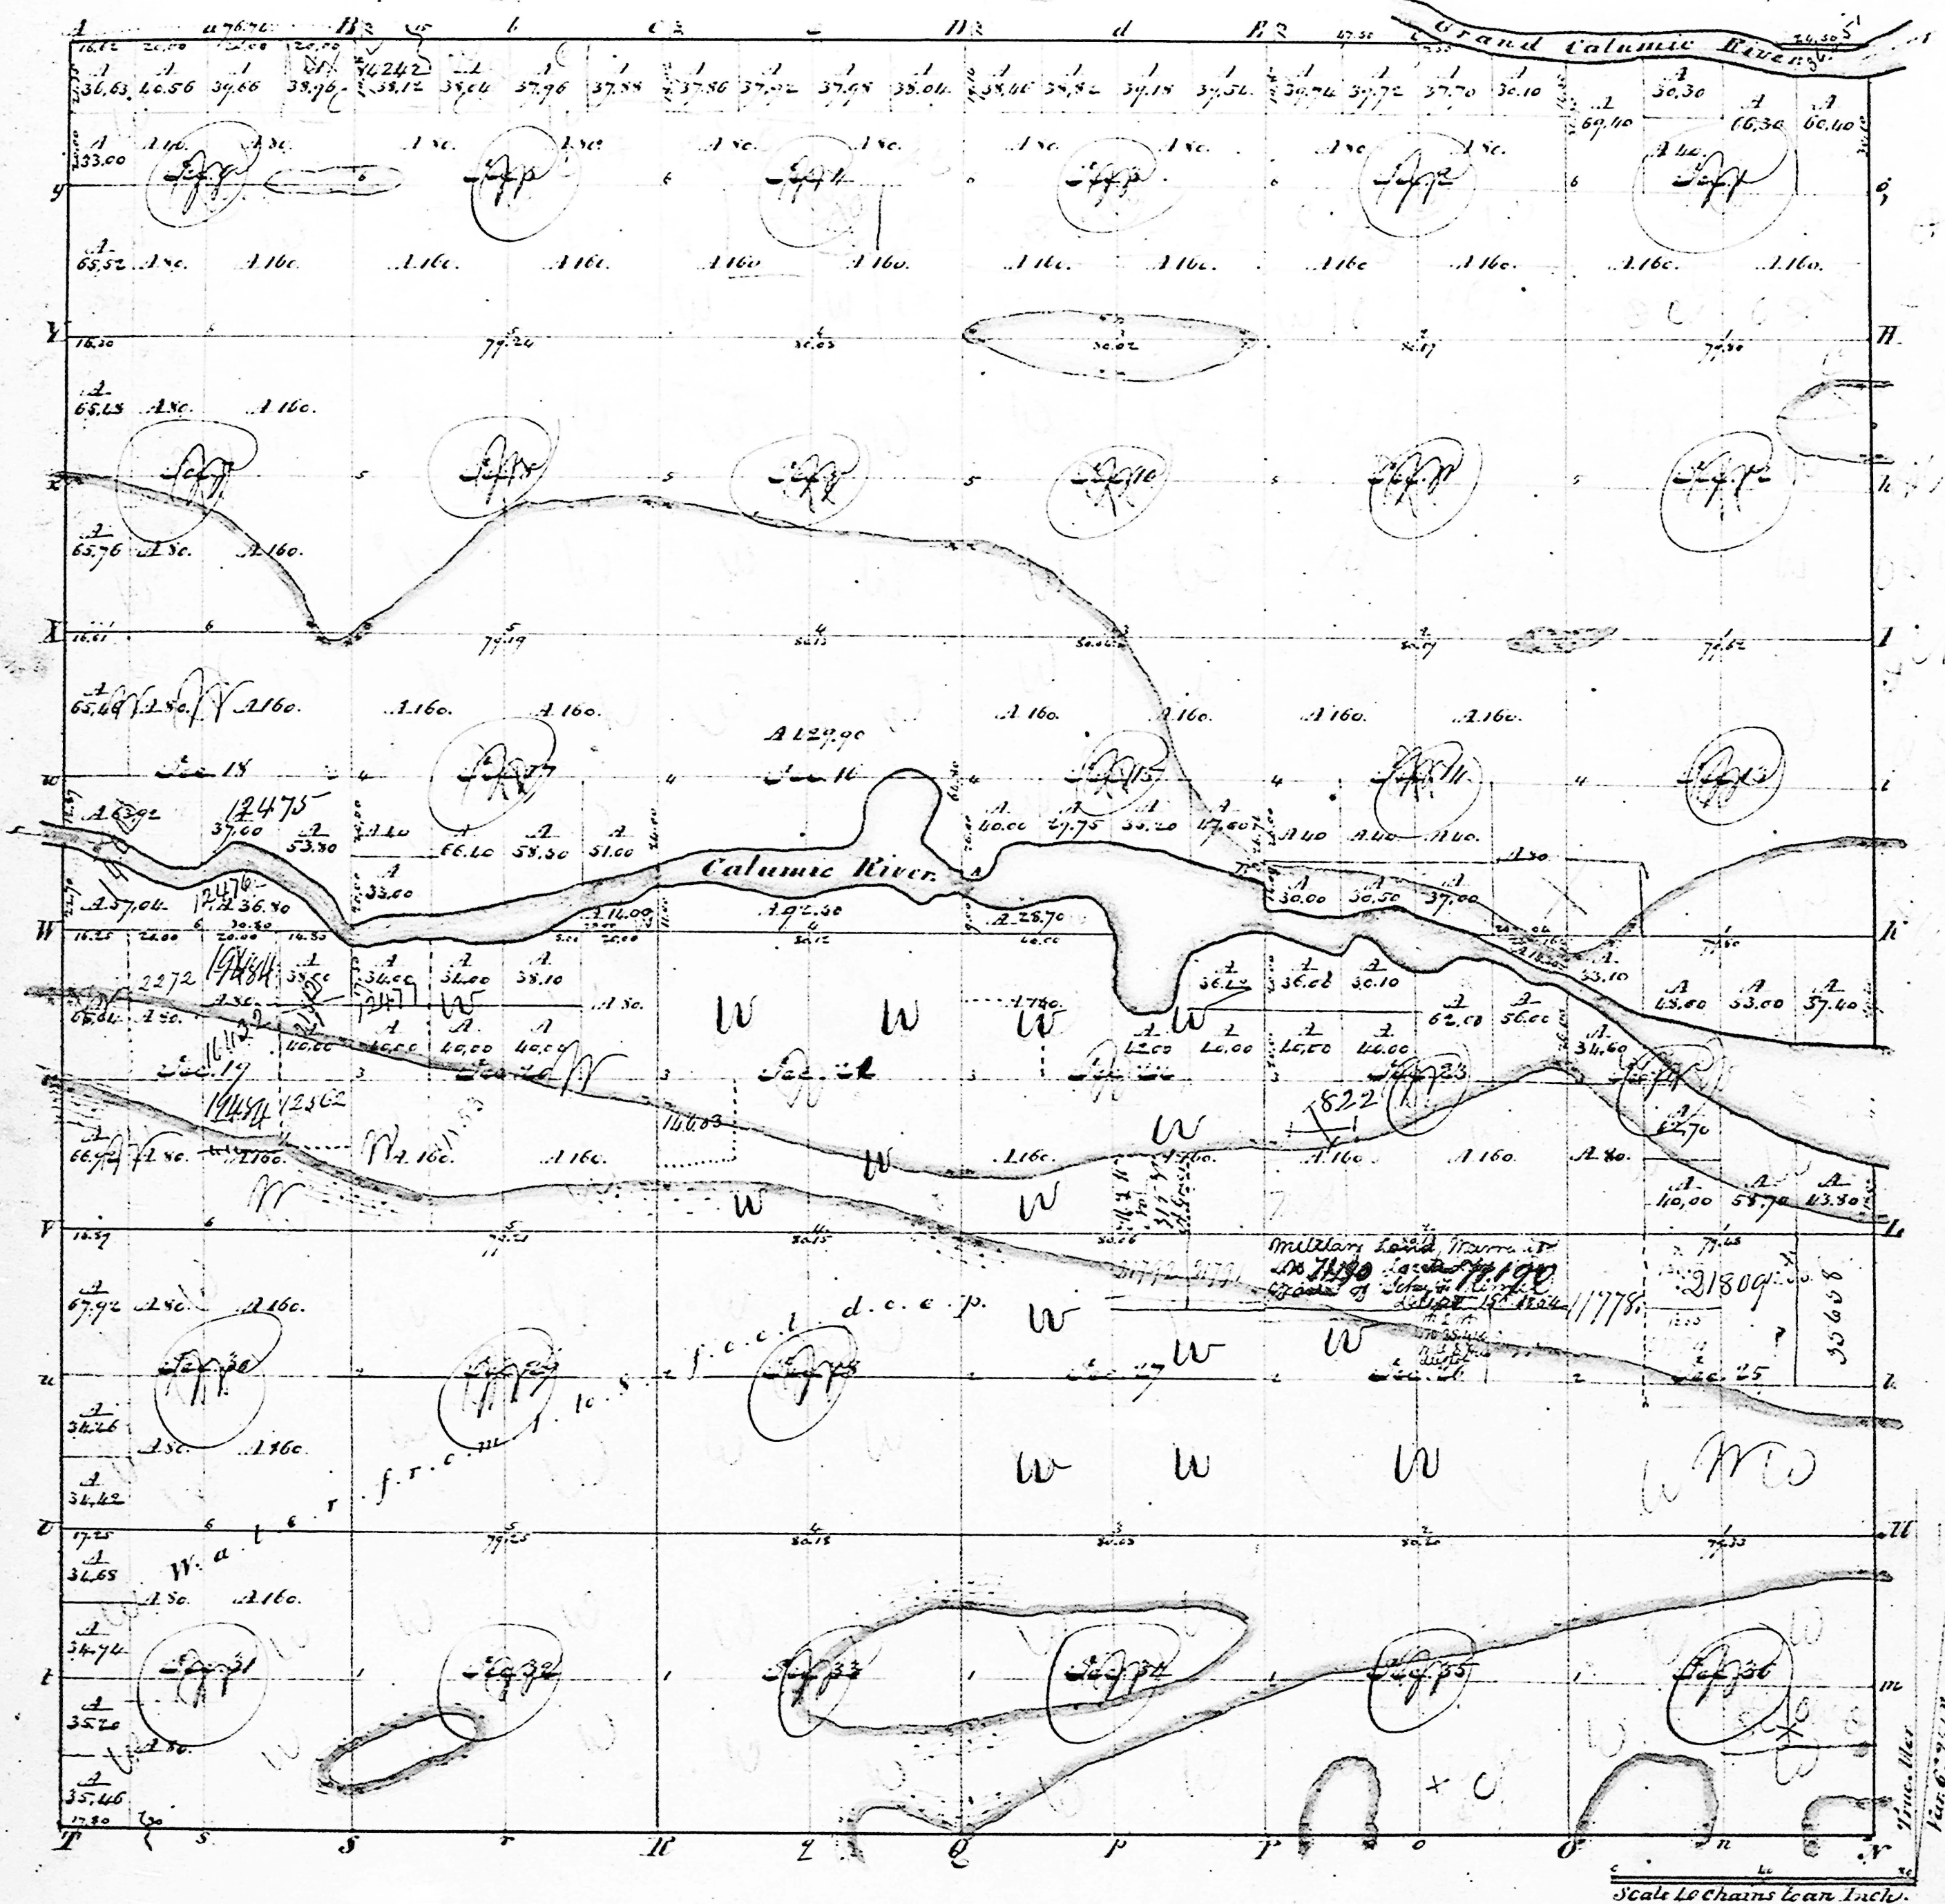

Offered at Public sale the 20 day of March 1839

State act 28th September 1836 sec 11

Compared

Surveyed in 1835 by Andrew Burnside D. S.

The above plat is a true copy of the Original on file in this Office.

Surveyor General's Office
Cincinnati April 26th 1836

Wm. H. V. Jr.